


approval column

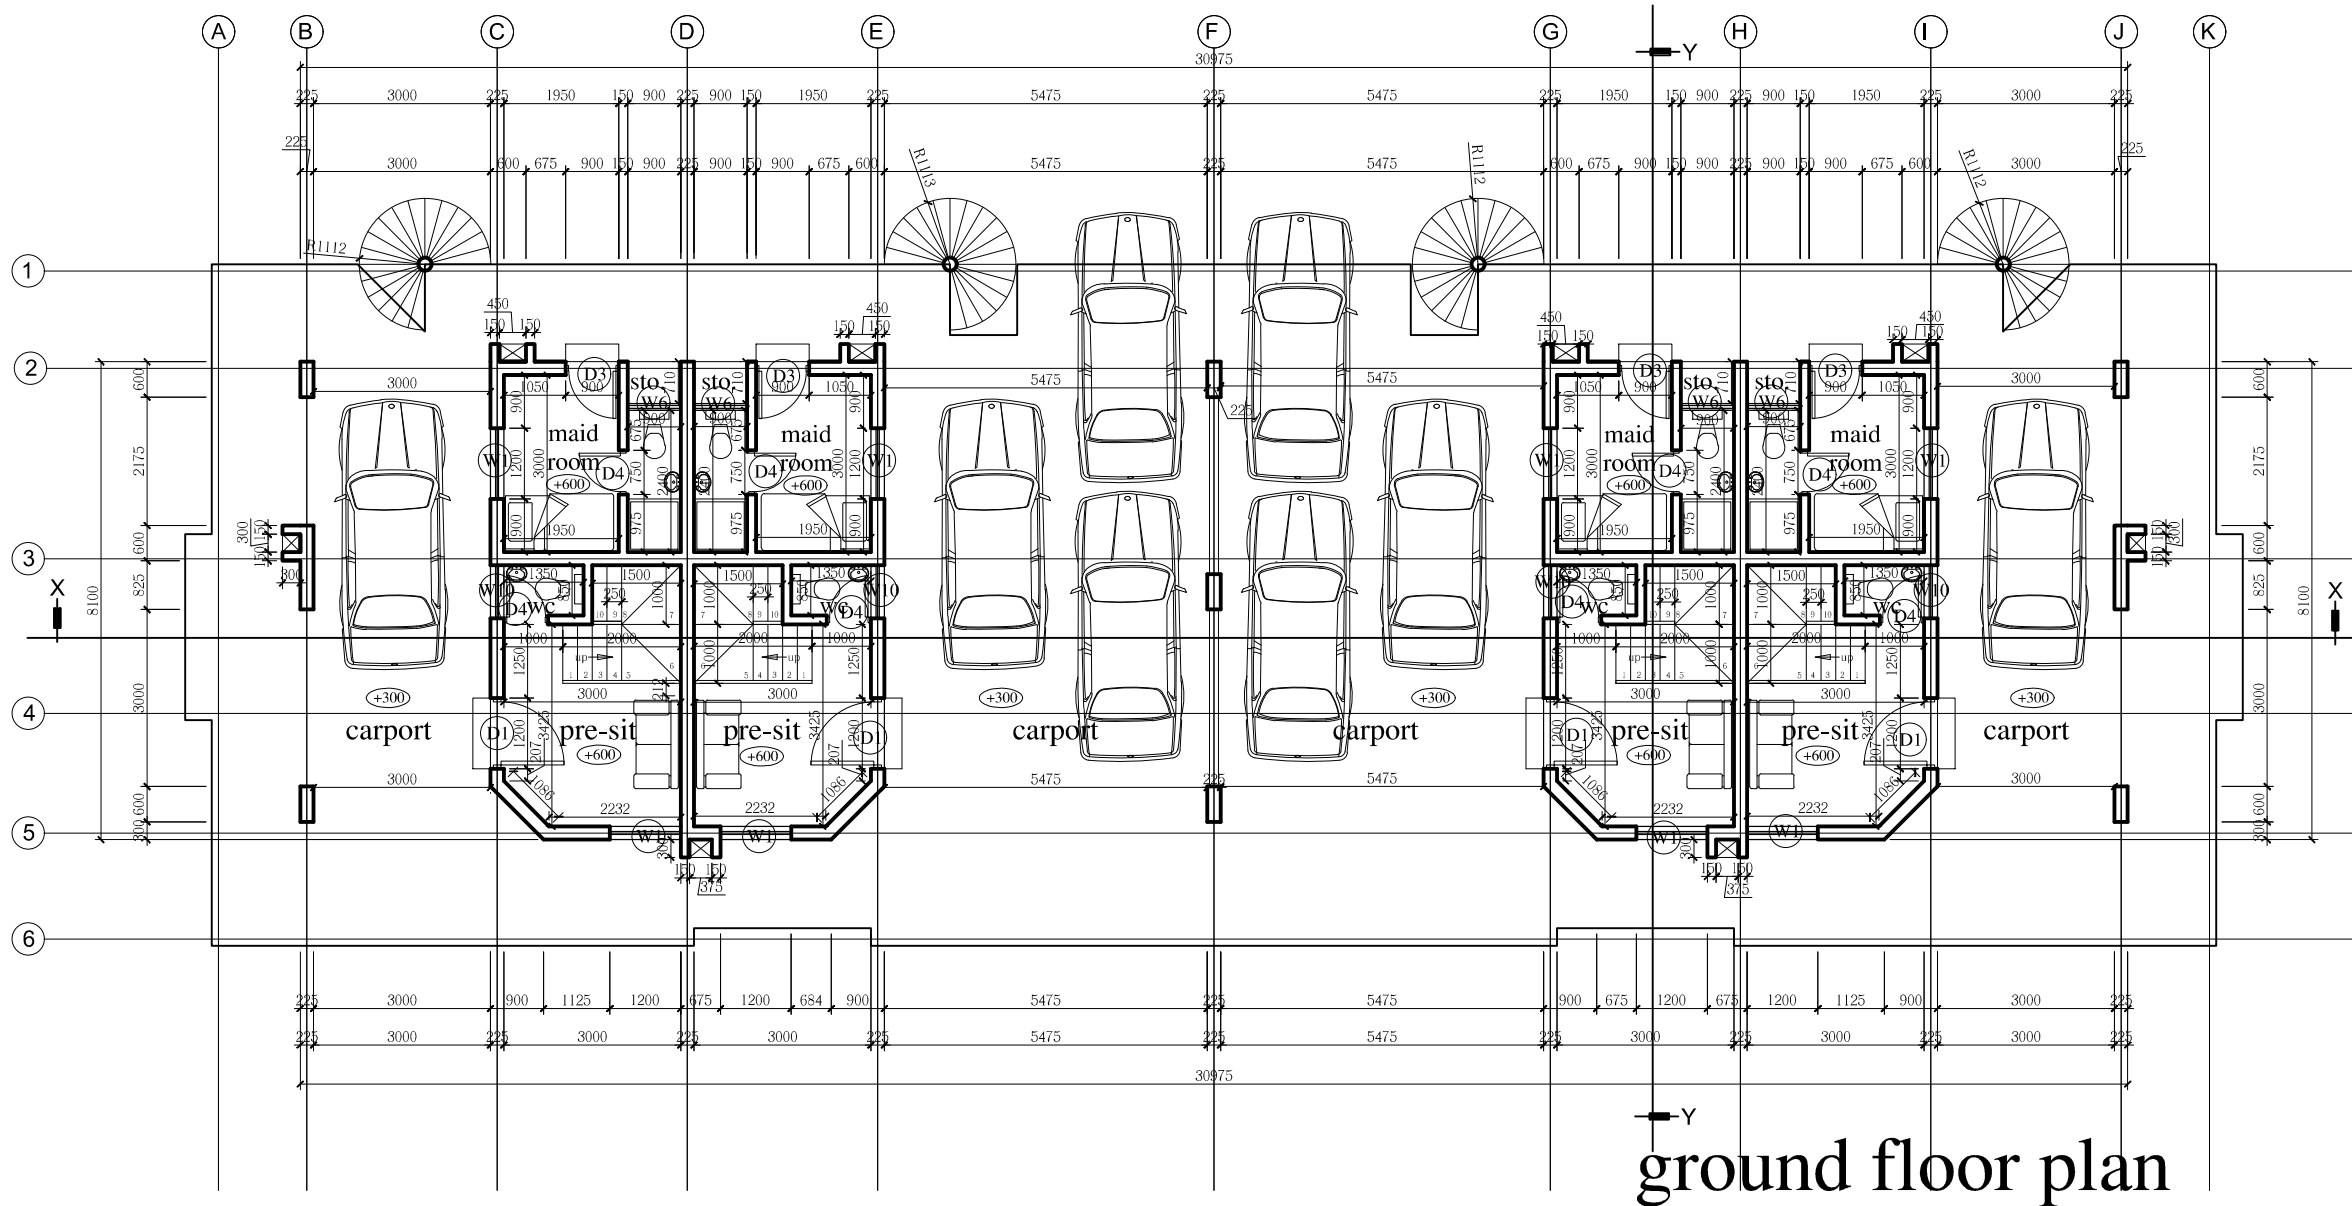

ground floor plan

client	
PRIME WATERS HOLDINGS	
project	location
PROPOSED RESIDENTIAL DEVELOPMENT	

NO	REVISIONS	BY	CHECKED

drawing title	
GROUND FLOOR PLAN	
DESIGNED BY ADEOLU ADEKOYA	DRAWN OLAITAN
PROJECT NO AA / 15 / 11 / 195	SCALE 1:125
DRAWING NO 195-A-05-01	DATE (FIRST DRAWN) 20 - 11 - 2015
CHECKED ARC STEVE JAYEOBA	
NIA NO M/1389	
ARCON NO F/1344	
REVISION DATE	
GENERAL NOTES	
1.No dimension to be scaled.	
2.Dimensions are taken to structural surface and do no include finishes unless where otherwise stated.	
3.Architects are to be notified of any discrepancies between this drawing and others consultants and nominated sub- contractors before commencing work.	

architects	
	
adept and adroits Architecture + Construction 21 Coker Road, Ilupeju, Lagos. TEL: 08069151544, 08166444920 E-MAIL: adeptandadroits@gmail.com www.facebook.com/adeptandadroits	

seal